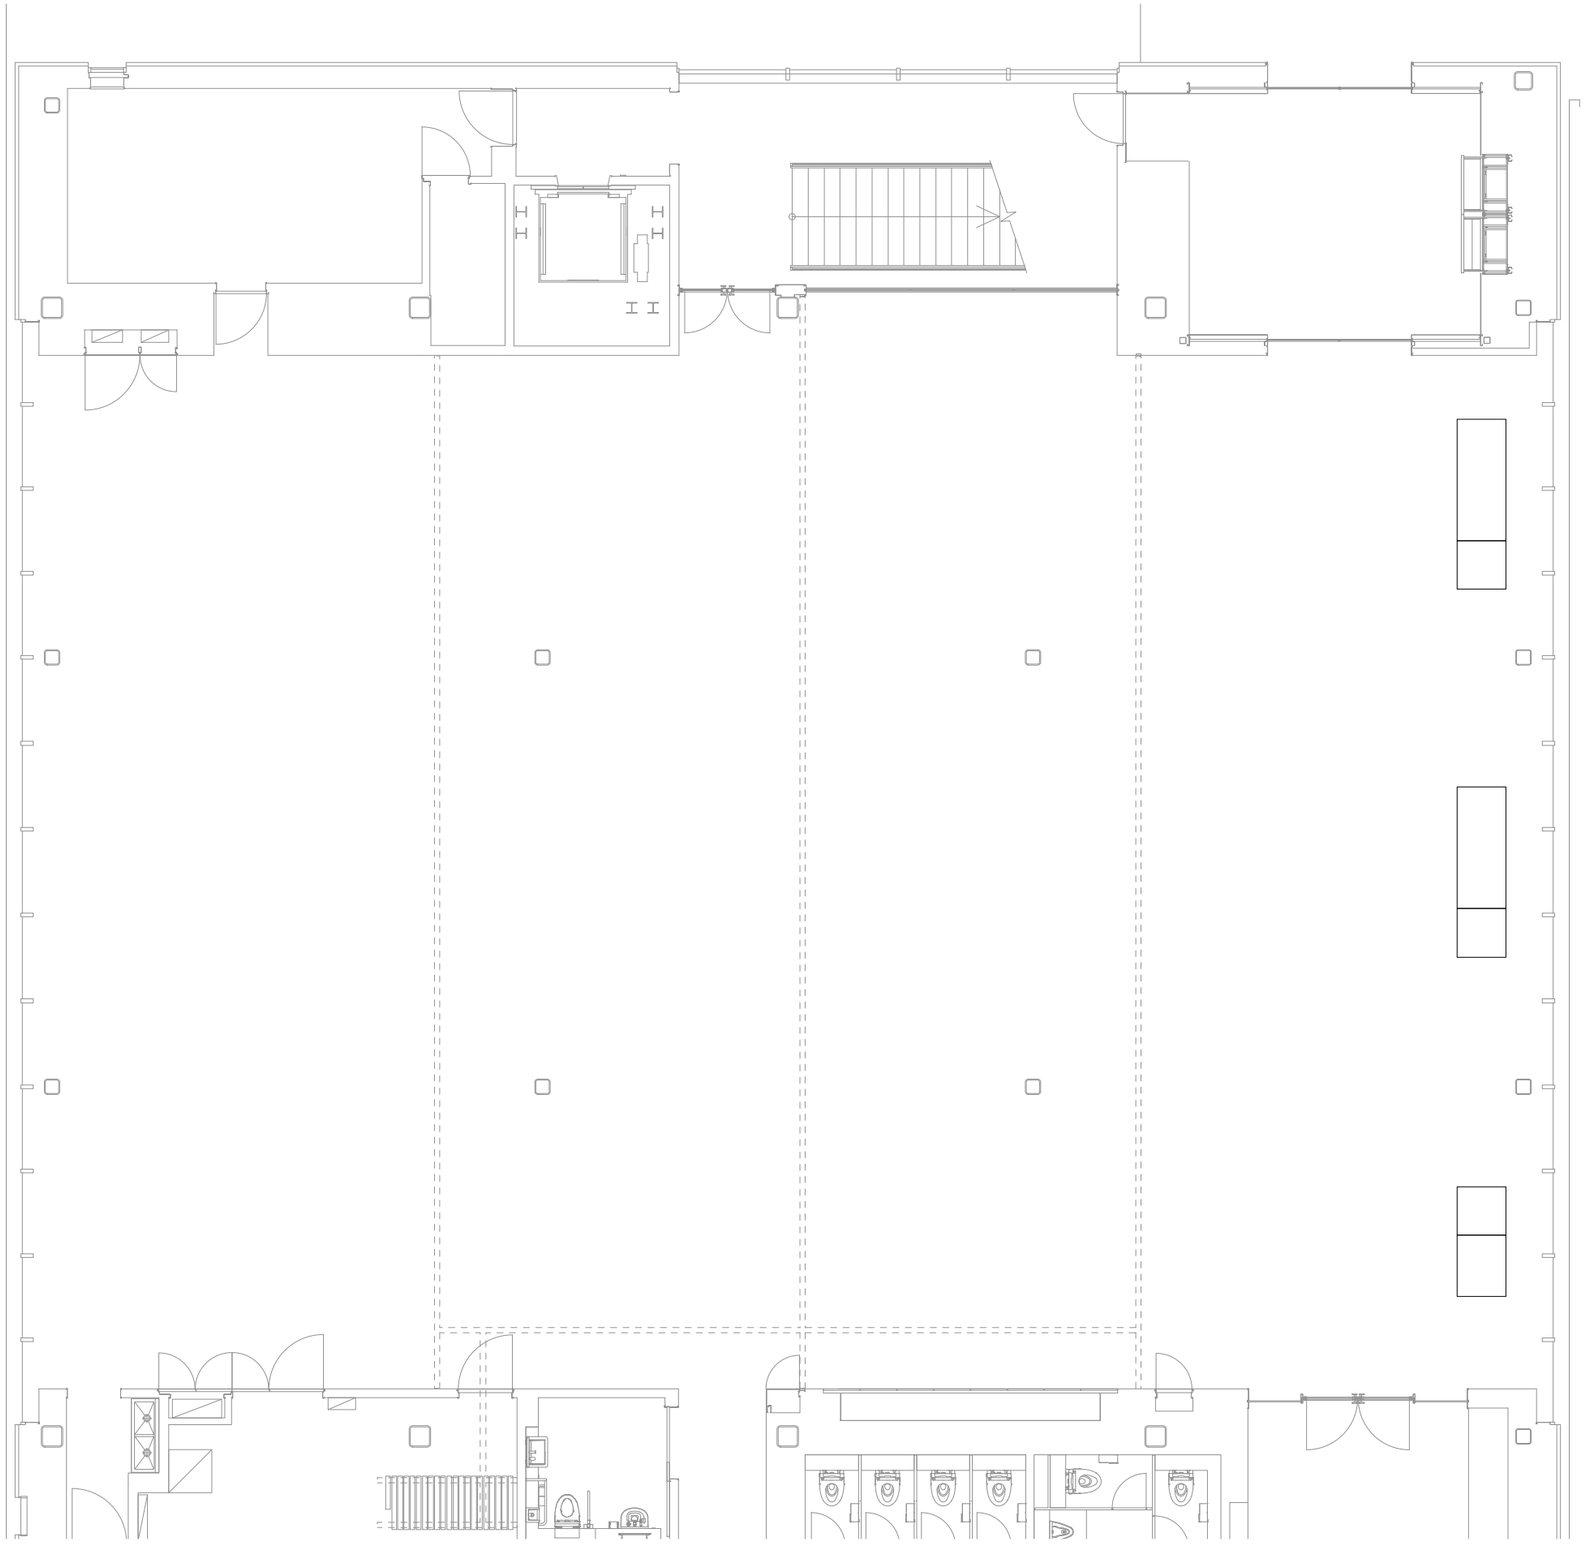

GODDESS OF THE FOREST	Project: 展示会	Title: セントラルガーデン 沙羅(コミュニティルーム)平面図	Construction Date Construction Site	scale: S=1/100(A3) Date:	Designed by: Drawn by:	Revisions	Number: MCD FileNAME: